Examined by
E.p.b. 2/5/97
Re-Exd
9/3/97
Jas.

PLAN OF

LOBSTICK SETTLEMENT

Tp. 58, Rg. 18, W. of 4th M.

Scale: 20 chains to an inch

DEPARTMENT OF THE INTERIOR
TOPOGRAPHICAL SURVEYS BRANCH
Ottawa April 26th 1897
APPROVED AND CONFIRMED
E Deville
Surveyor General

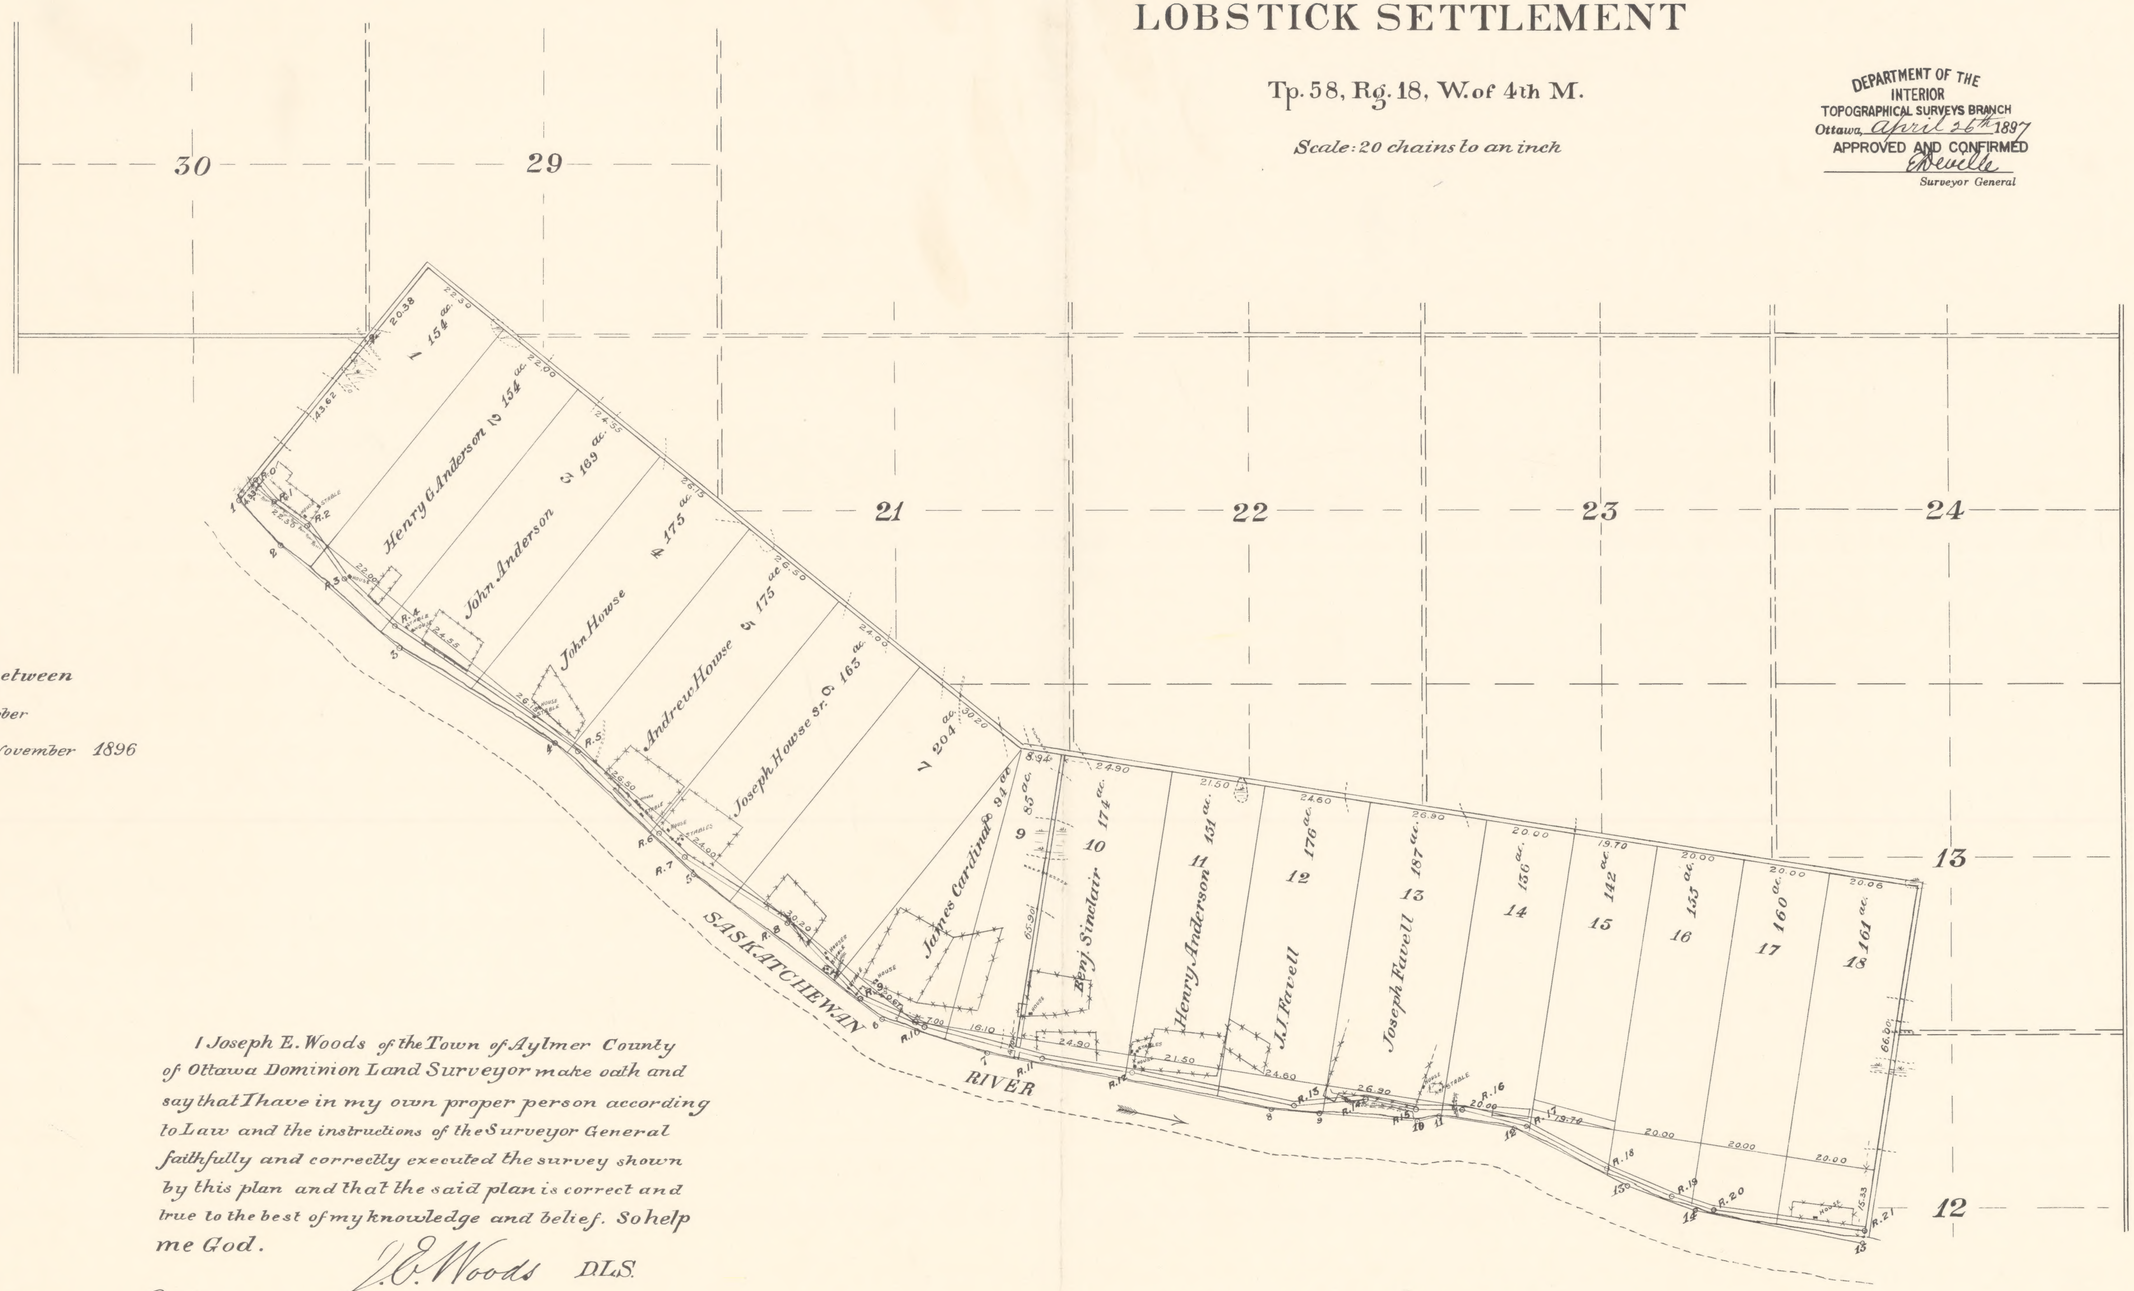

Surveyed between the 29th October and the 7th November 1896

I Joseph E. Woods of the Town of Aylmer County of Ottawa Dominion Land Surveyor make oath and say that I have in my own proper person according to Law and the instructions of the Surveyor General faithfully and correctly executed the survey shown by this plan and that the said plan is correct and true to the best of my knowledge and belief. So help me God.

J. E. Woods DLS.

Sworn before me at Aylmer this 30 day of March 1897
G. L. Dumouchel
A Commissioner for Ontario

MAP COLLECTION
UNIVERSITY OF ALBERTA
alta.-town plans